24'x36'x10'-4"

AGRICULTURAL BUILDING WITH SOLID SLIDE DOOR

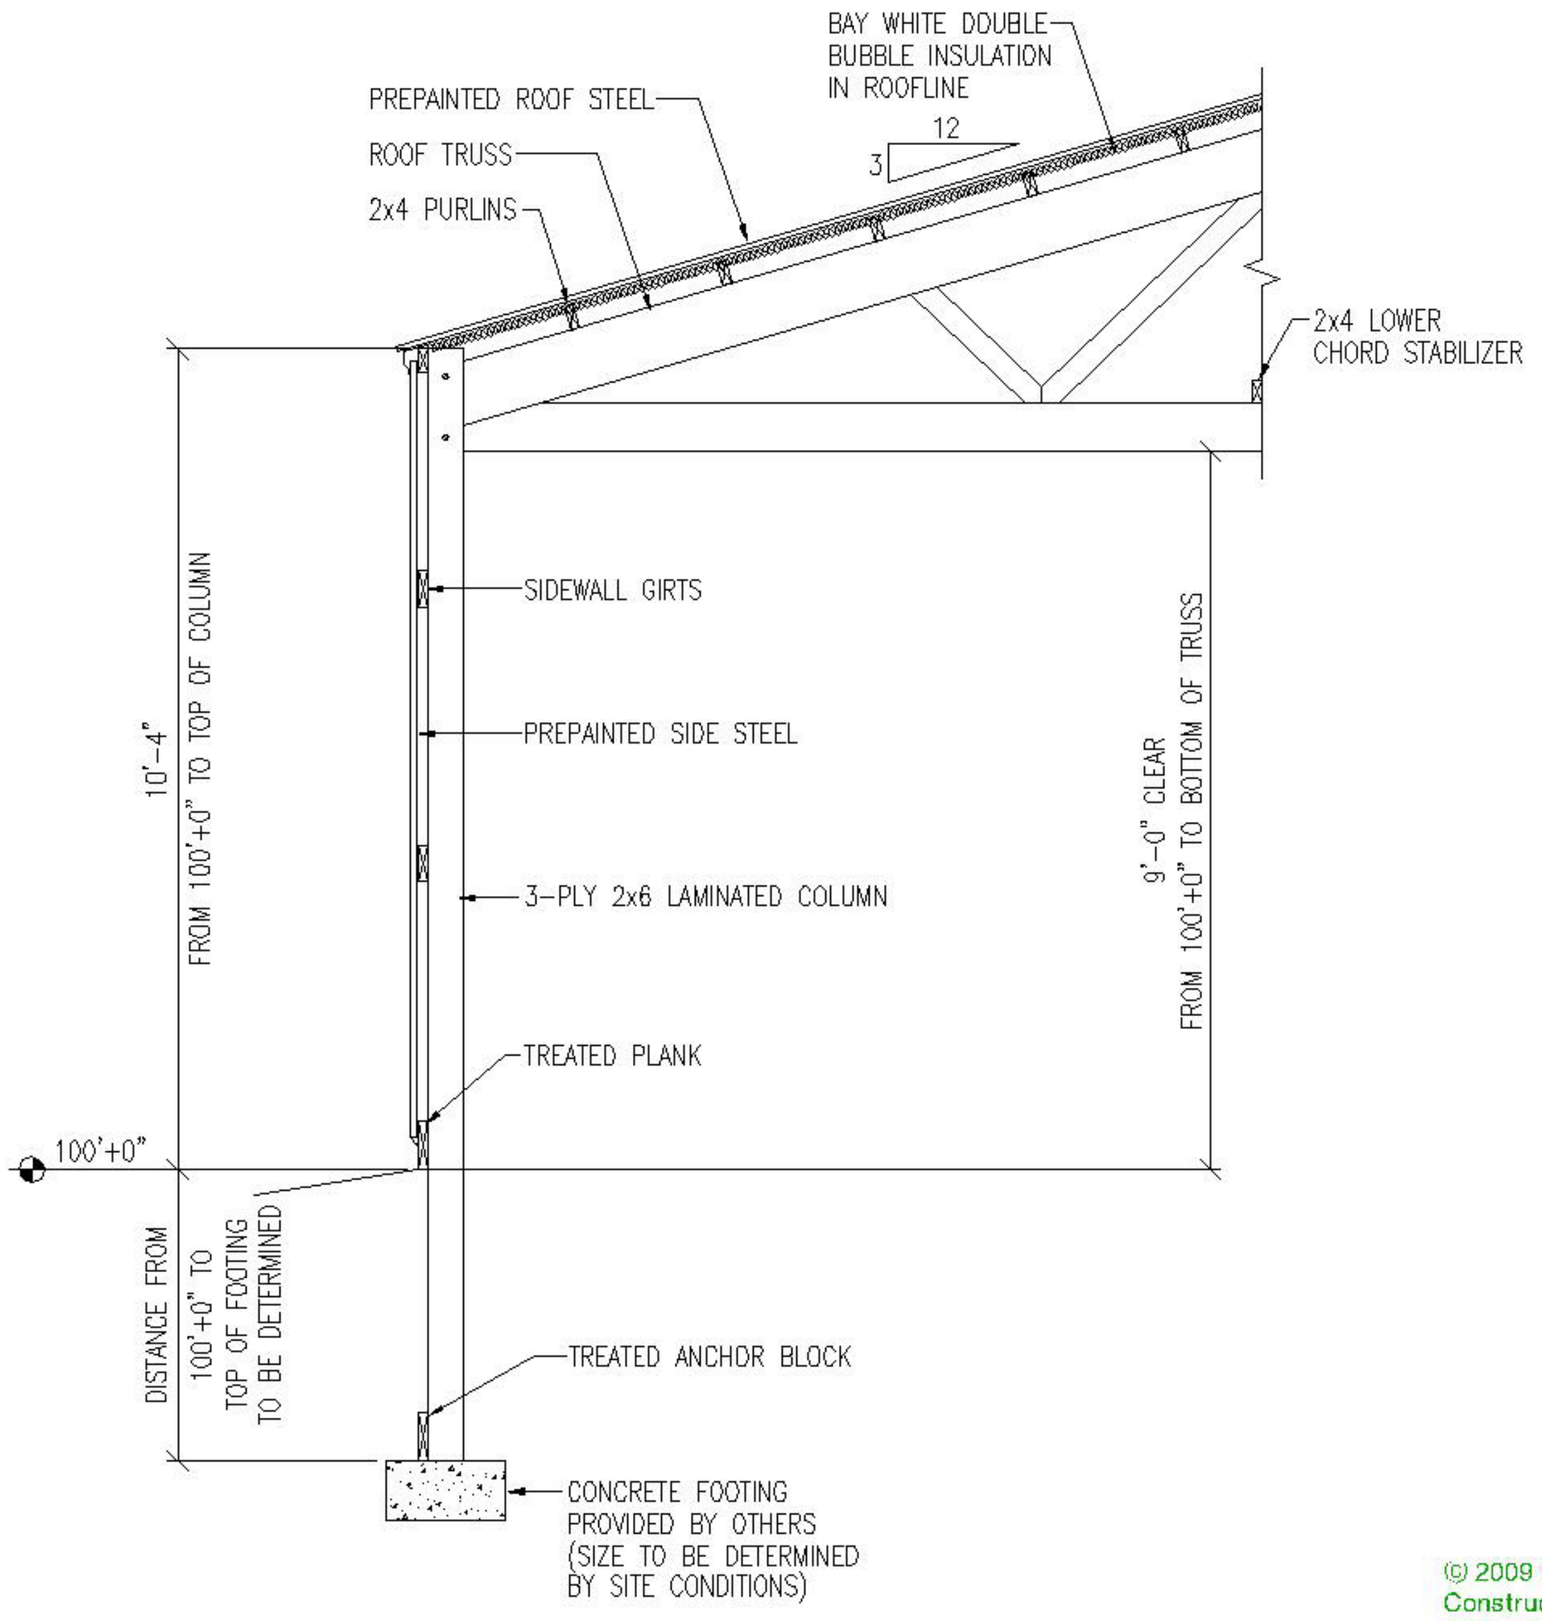

ClearyBuilding.com

© 2009 CLEARY BUILDING CORP.
Construction details and specifications shown are subject to change without notice or obligation.