42'x56'x13'-8"
SUBURBAN BUILDING

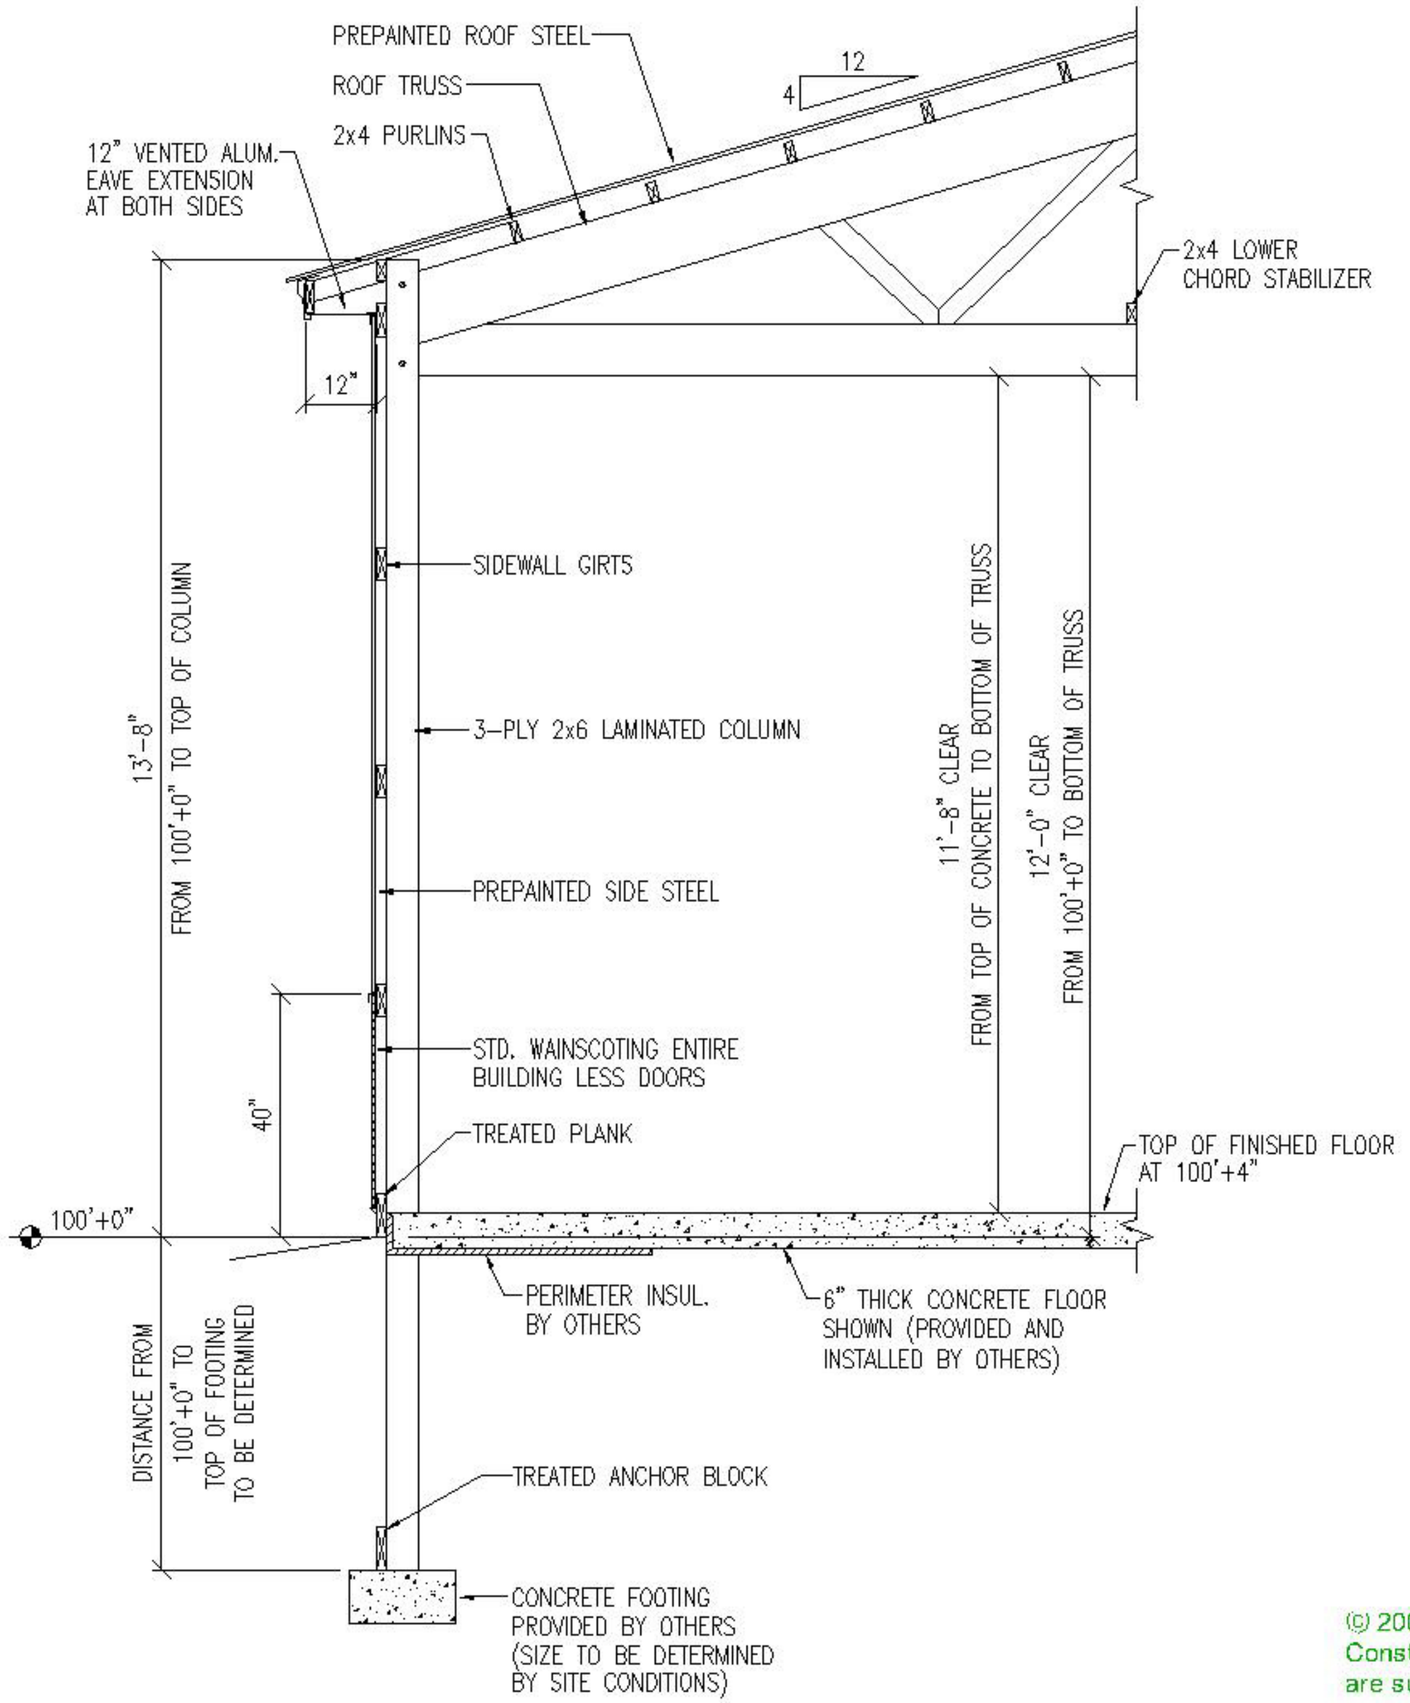

ClearyBuilding.com

© 2009 CLEARY BUILDING CORP.
Construction details and specifications shown are subject to change without notice or obligation.